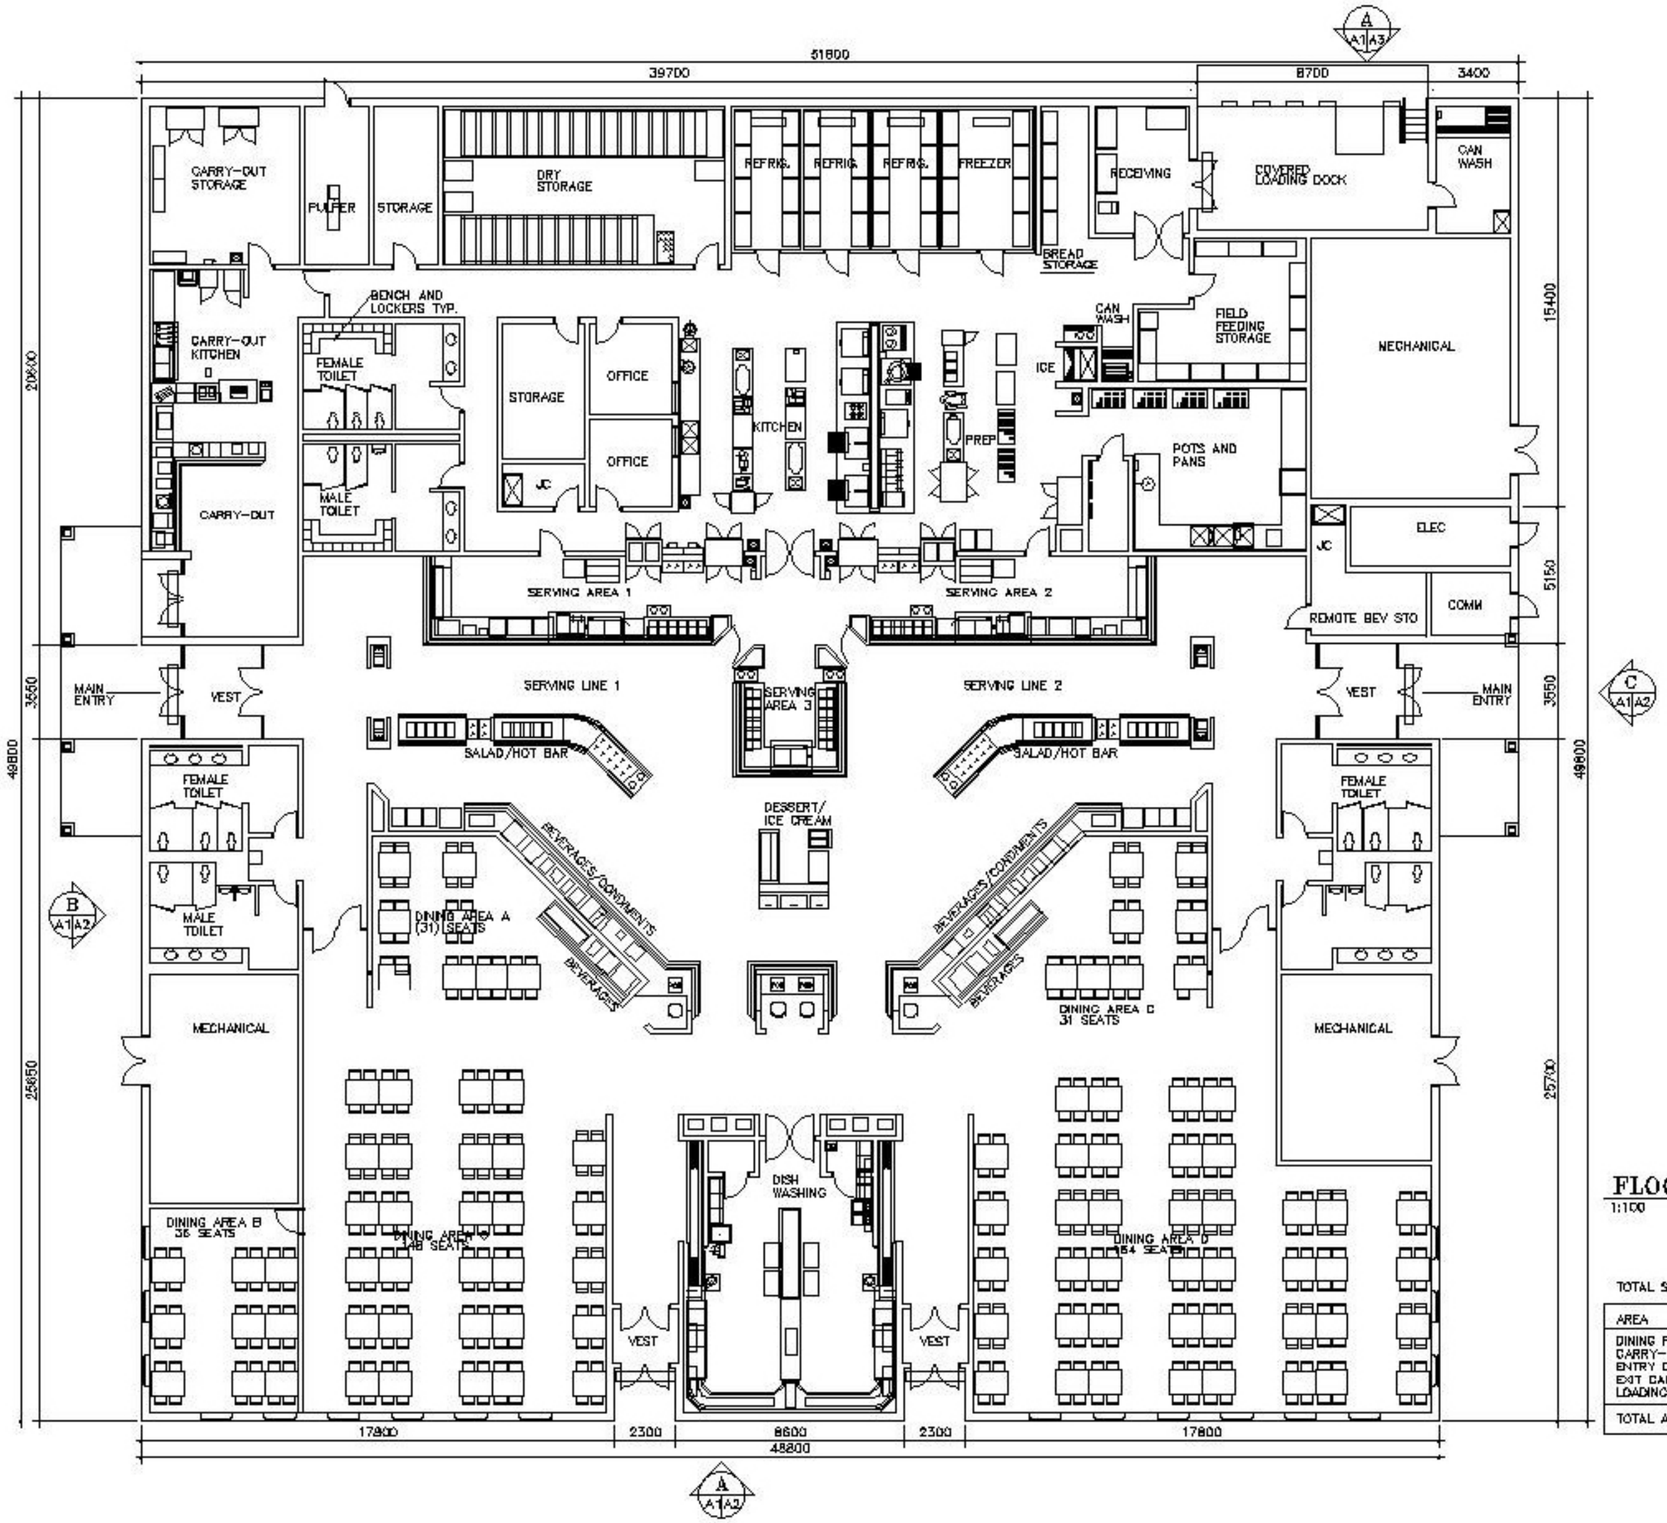

FLOOR PLAN

1:100

TOTAL SEATING PROVIDED = 374 SEATS

AREA	METRIC UNITS	ENGLISH UNITS
DINING FACILITY	2367	25,473
CARRY-OUT	118	1,270
ENTRY CANOPIES	44	474
EXIT CANOPY	8	84
LOADING DOCK CANOPY	26	279
TOTAL AREA	2560	27,550

US Army Corps of Engineers Norfolk District

NORFOLK DISTRICT
CORPS OF ENGINEERS
NORFOLK, VIRGINIA

DESIGNED: SRL
CHECKED: AES
DRAWN: JSW
DATE: 10.25.1999
SCALE: AS NOTED
PROJECT NO. 93D6C
DRAWING NO. ###
Plot date 10.24.1999
File name
Plot scale

STANDARD DEFINITIVE DESIGN FOR ENL. PERSONNEL DINING FACILITY (501-800 PERSON A LA CARTE)

FLOOR PLAN

A-1

SHEET 2 OF 15