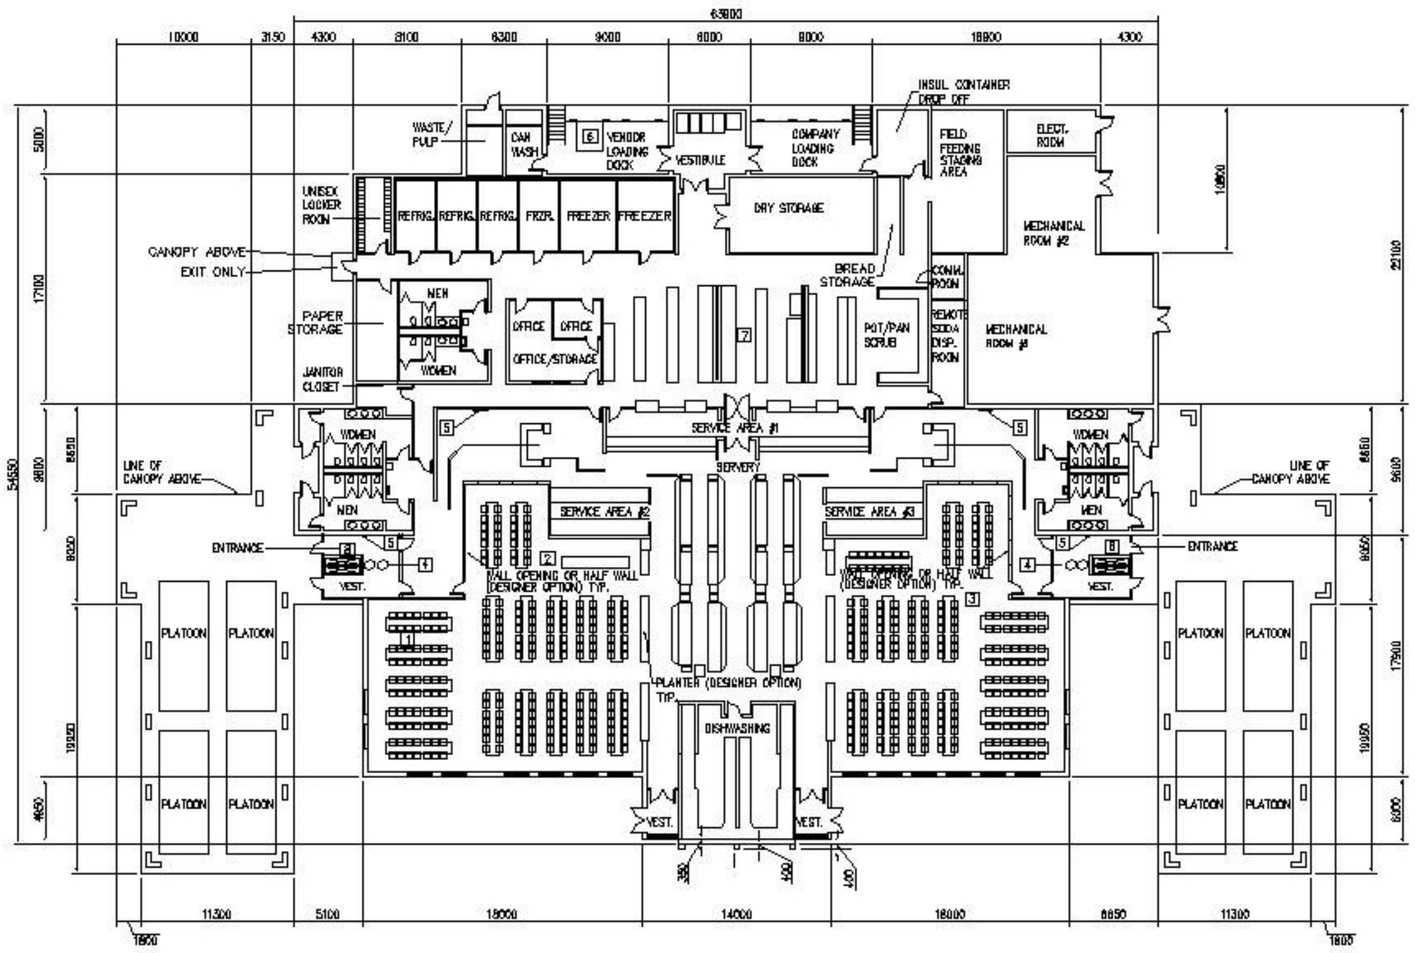

FLOOR PLAN

1:200

NET AREA COMPUTATIONS

SPACE	801-1300 PERSON M^2
KITCHEN	376.01
DINING	644.25
SERVING	376.87
DISHWASHING	80.30
QUEUING LINES	172.99
PUBLIC TOILETS	122.18
STAFF TOILETS	44.57
LOCKER ROOM	13.75
JANITOR	8.15
VESTIBULE	66.49
CORRIDORS	70.34
OFFICES	28.63
FIELD FEEDING	56.70
INSUL. DROP-OFF	18.23
DRY STORAGE	58.81
PAPER STORAGE	22.08
BREAD STORAGE	10.25
STORAGE	9.90
CAN/CART WASH	12.96
MECHANICAL	220.05
ELECTRICAL	21.78
COMM	8.03
WASTE/PULP	12.96

GROSS AREA COMPUTATIONS

SPACE	801-1300 PERSON M^2
BUILDING	2747.43
CANOPIES @ 50%	366
LOADING DOCK (VENDOR) @ 50%	22.50
LOADING DOCK (COMPANY) @50%	22.50
TOTAL	3180.43

NOTES

1. DINING AREA "A", 5 TABLES = 80 SEATS
2. DINING AREA "B", 11 TABLES = 176 SEATS
3. DINING AREA "C", 16 TABLES = 256 SEATS
4. HANDWASH
5. MENU BOARD
6. DOCK LEVELER
7. 1/2 WALL W/ STAINLESS STEEL COVER
8. 30 GALLON TRASH CONTAINERS

CANOPY NOTES

1. THE FOOTPRINT OF THE DINING FACILITY ENTRANCE CANOPIES AND CANOPIES FOR THE EXTERNAL ENTRANCES TO THE PUBLIC TOILET ROOMS CAN BE MODIFIED WITHIN THE FOLLOWING GUIDELINES.
2. MINIMUM COVER MUST BE PROVIDED TO ACCOMMODATE ONE FULL COMPANY (FOUR PLATOONS- 240 TRAINEES) AT EACH MAIN ENTRANCE TO THE FACILITY WITH PROPER CIRCULATION FOR DRILL INSTRUCTORS, ETC. TOTAL CANOPY AREA CANNOT EXCEED THE TOTAL COMBINED AREA PERMITTED BY THE STANDARD (366).

NOTE: ALL DIMENSIONS ARE SHOWN IN MILLIMETERS

US Army Corps of Engineers
Norfolk District

NORFOLK DISTRICT
CORPS OF ENGINEERS
NORFOLK, VIRGINIA

DATE: 10.25.1999
SCALE: AS NOTED
DESIGNED:
DRAWN:
SUBMITTED:
PROJECT NO.
DRAWING NO.
SPECIFICATION NO.
Plot date: 10.24.1999 Plot scale:
File name:

FACILITIES STANDARDIZATION PROGRAM
TRAINEE BARRACKS - DINING FACILITY

FLOOR PLAN
CANOPY NOTES

A-1
SHEET OF